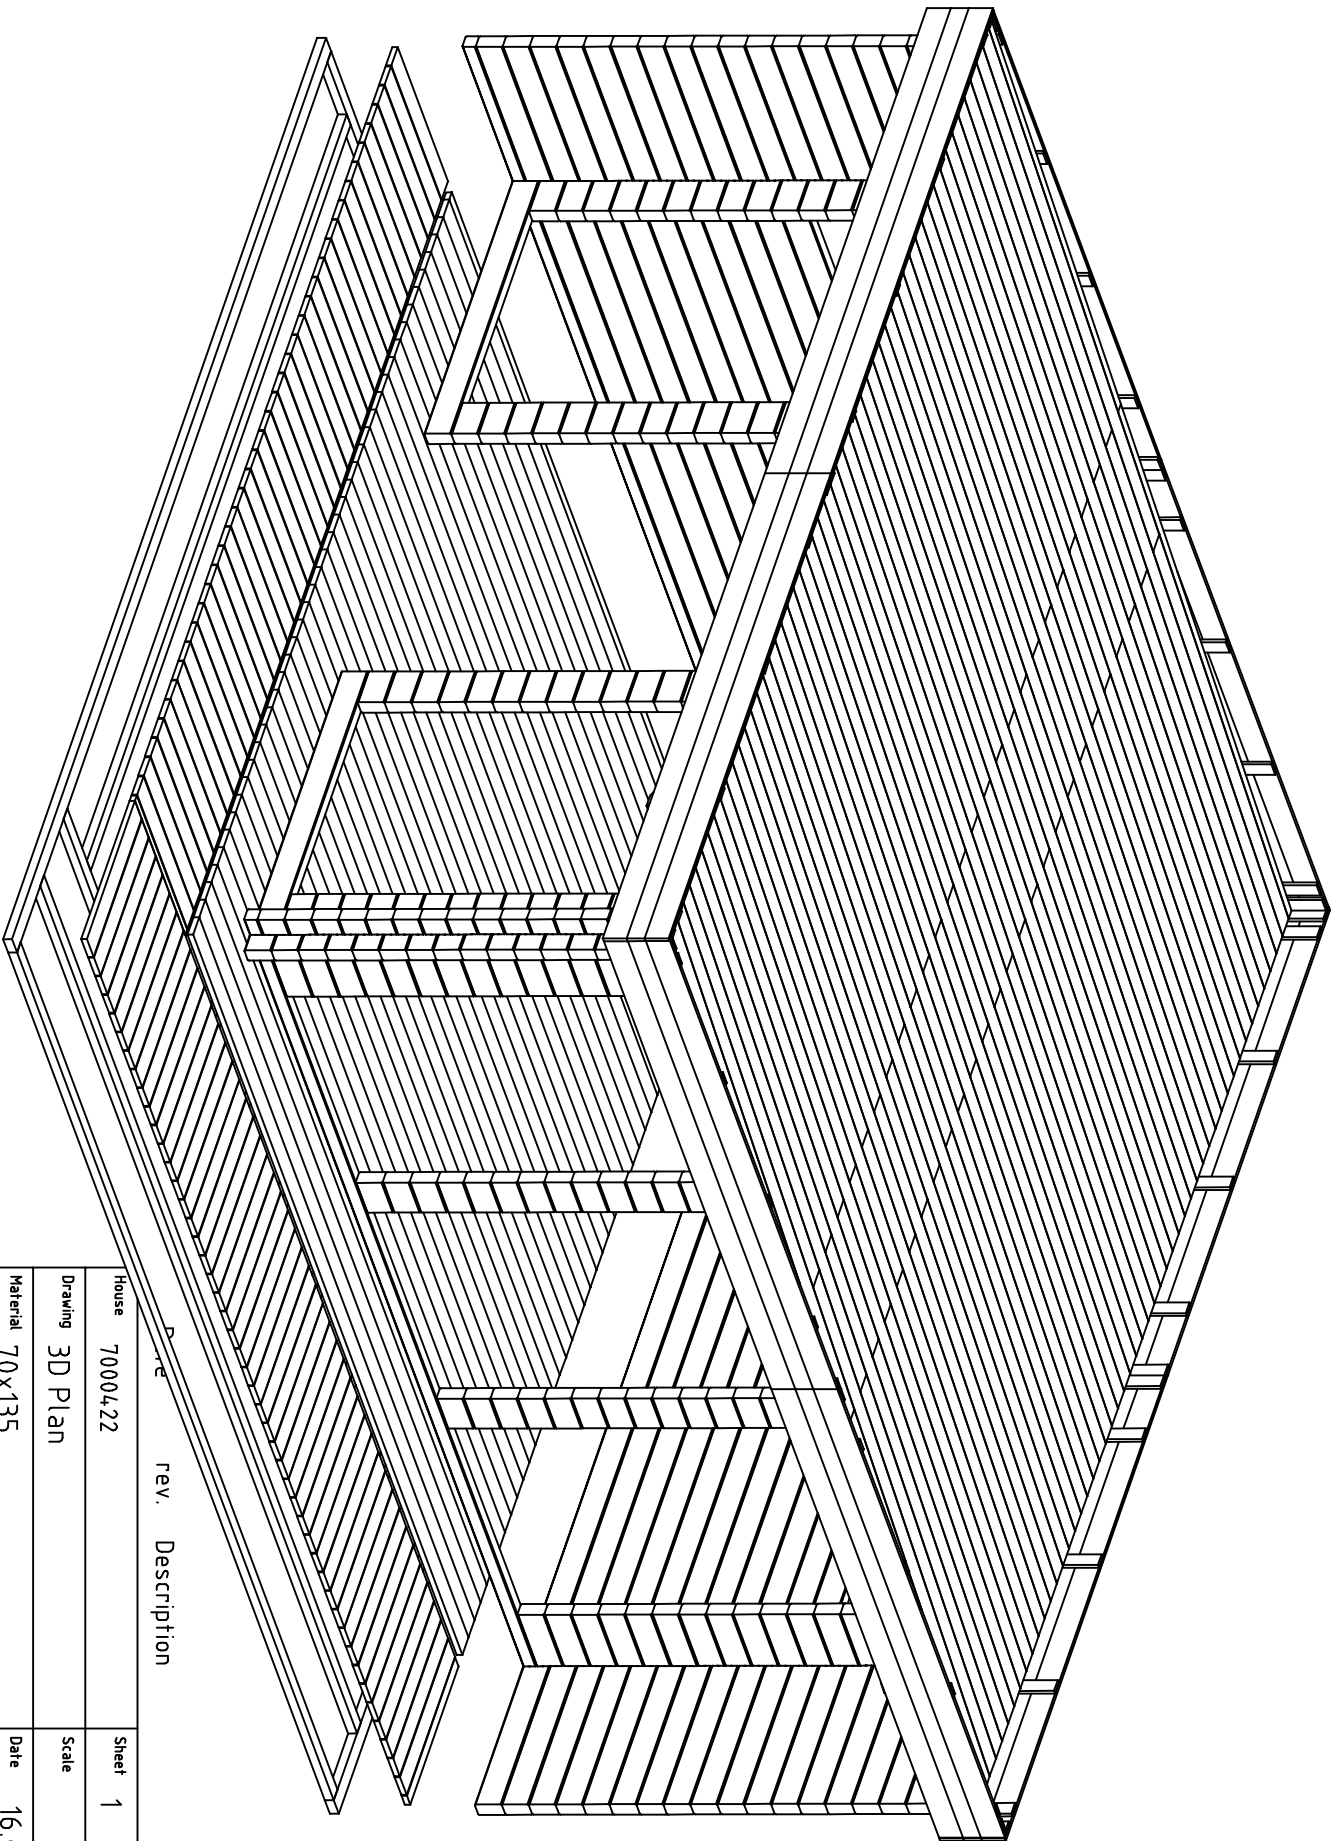





House 7000422 rev. Description

House	7000422	Sheet	1
-------	---------	-------	---

Drawing	3D Plan	Scale	
---------	---------	-------	--

Material	70x135	Date	16.06.2021
----------	--------	------	------------

Drawer	RP	File	7000422 3D.dwg
--------	----	------	----------------

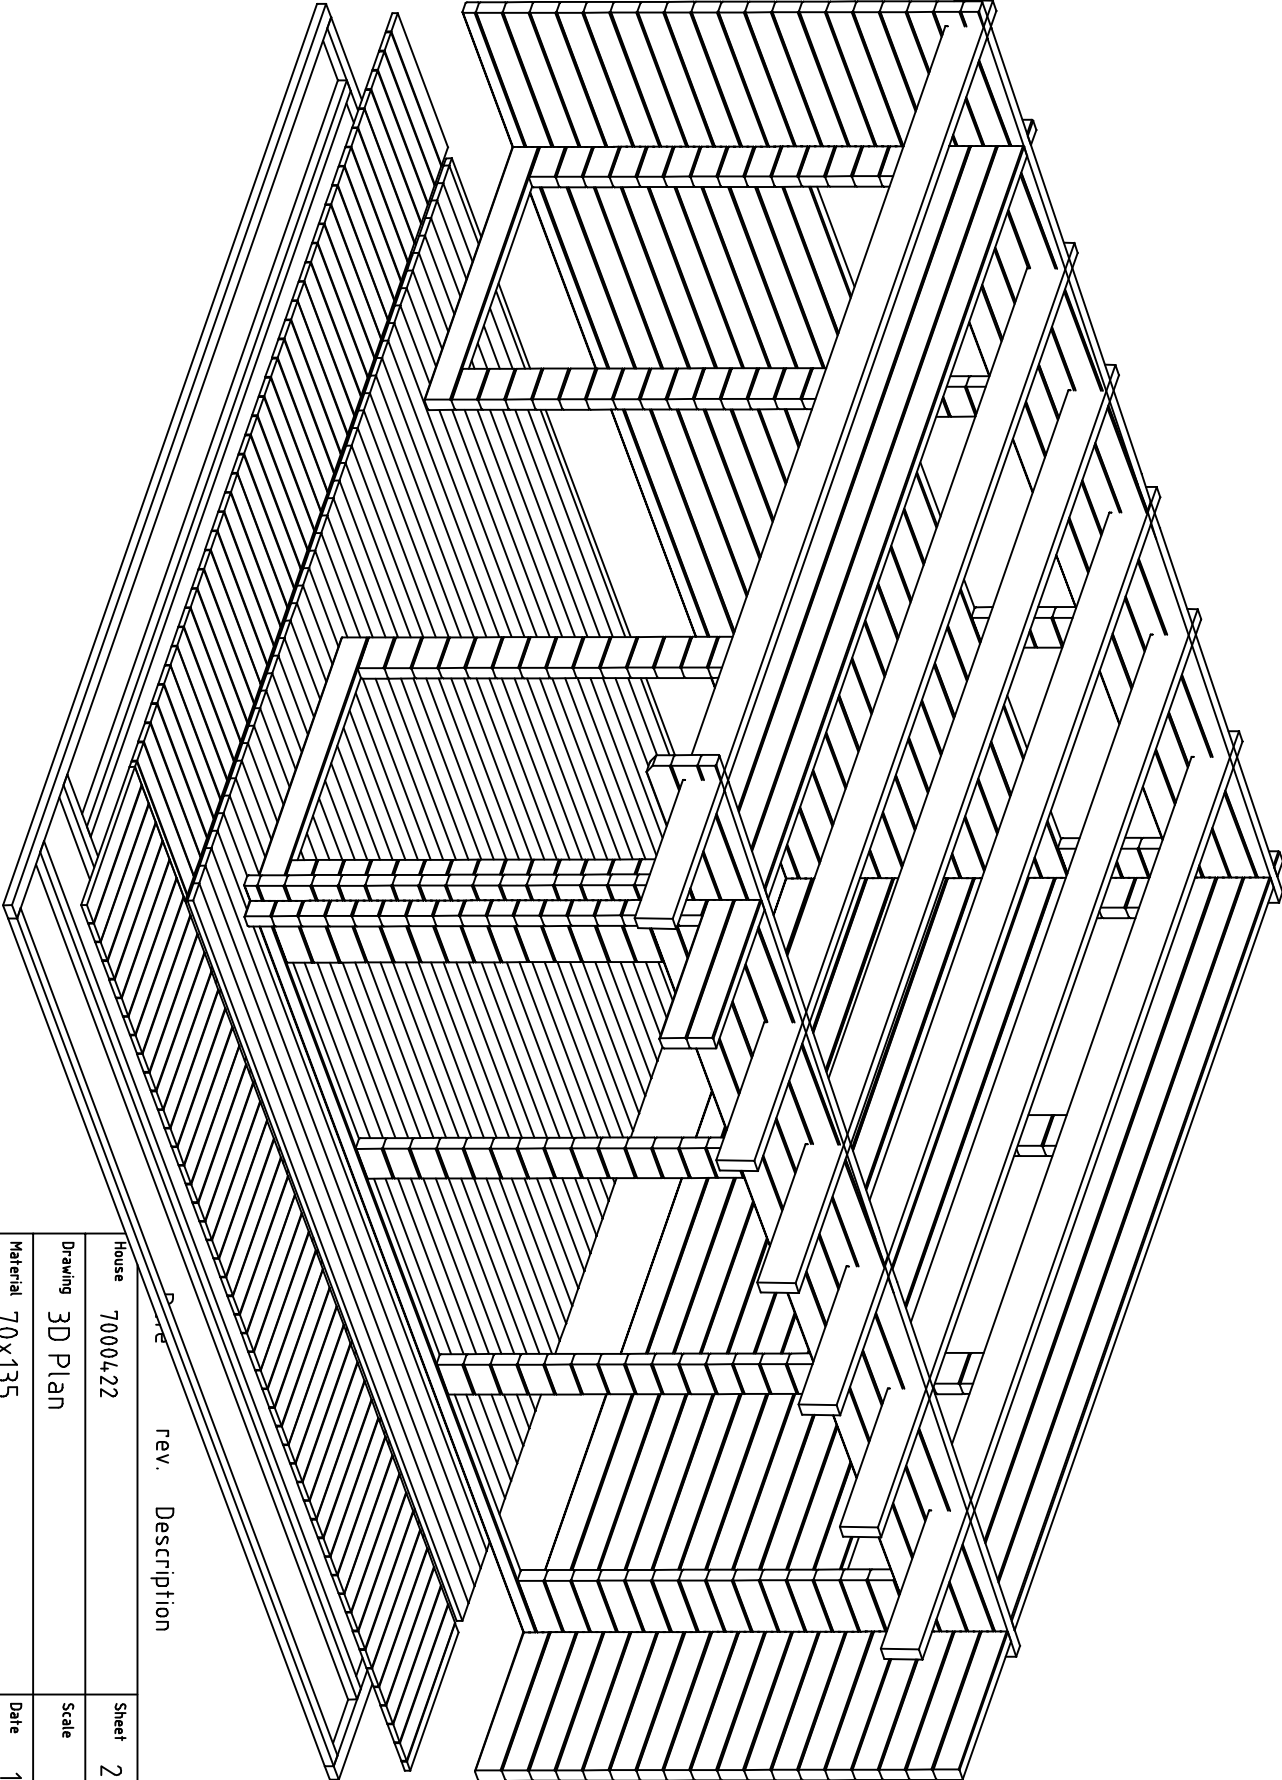


House 7000422 rev. Description

House	7000422	Sheet	2
-------	---------	-------	---



Drawing	3D Plan	Scale	
---------	---------	-------	--


Material	70x135	Date	16.06.2021
----------	--------	------	------------

Drawer	RP	File	7000422 3D.dwg
--------	----	------	----------------

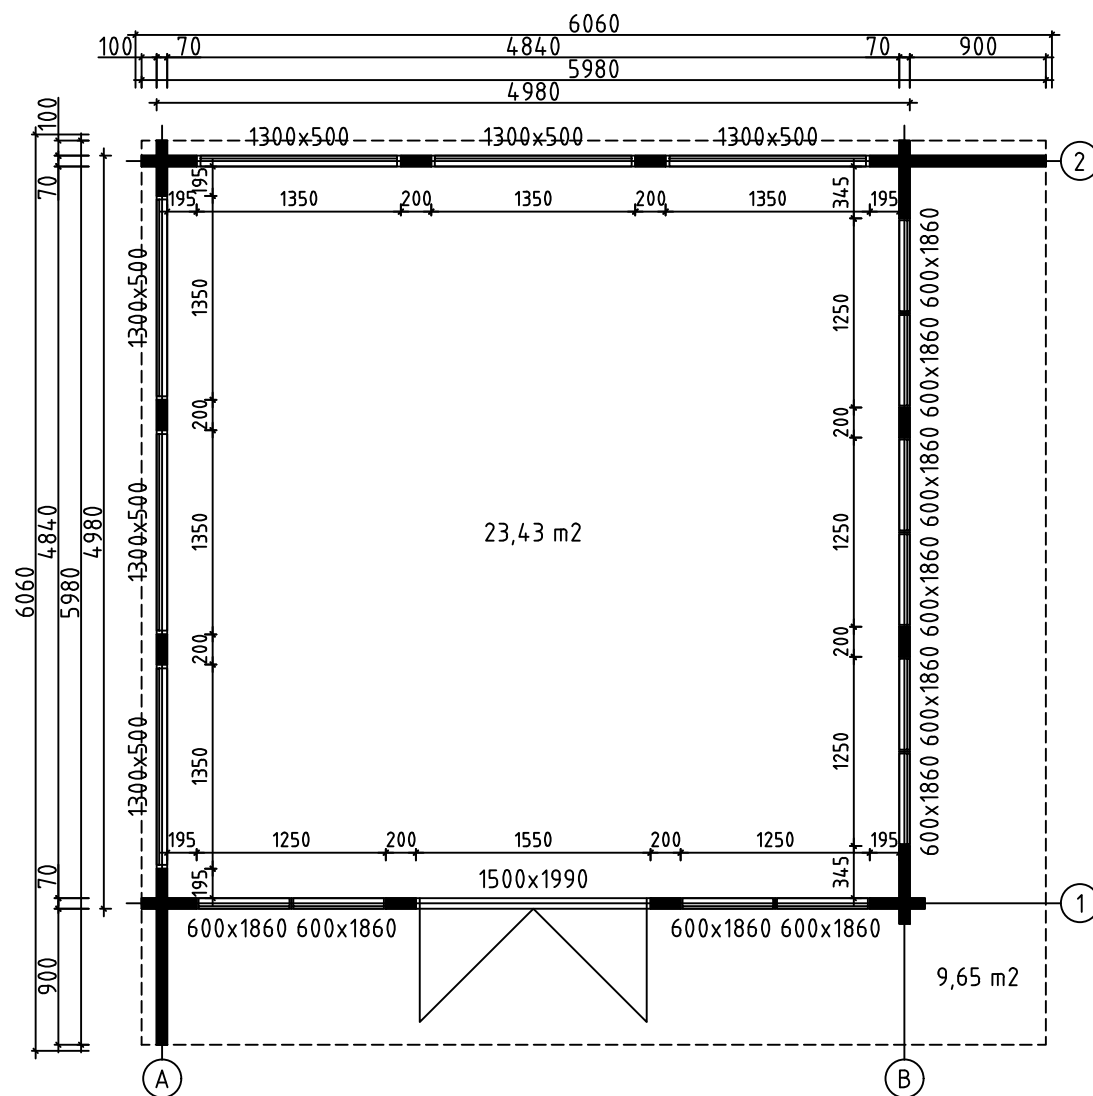


House	7000422	Sheet	3
Drawing	GROUNDPLAN-GRUNDPLAN-PLAN	Scale	1:50
Material	70x135	Date	16.06.2021
Drawer	RP	File	7000422.dwg

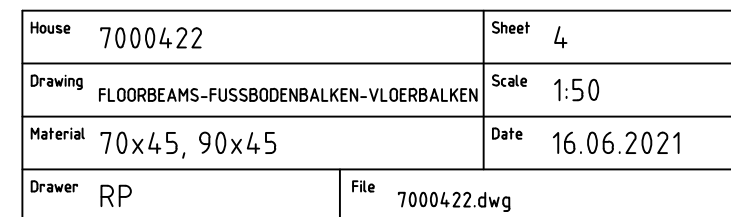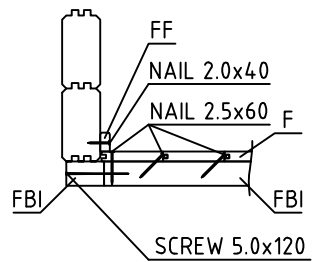


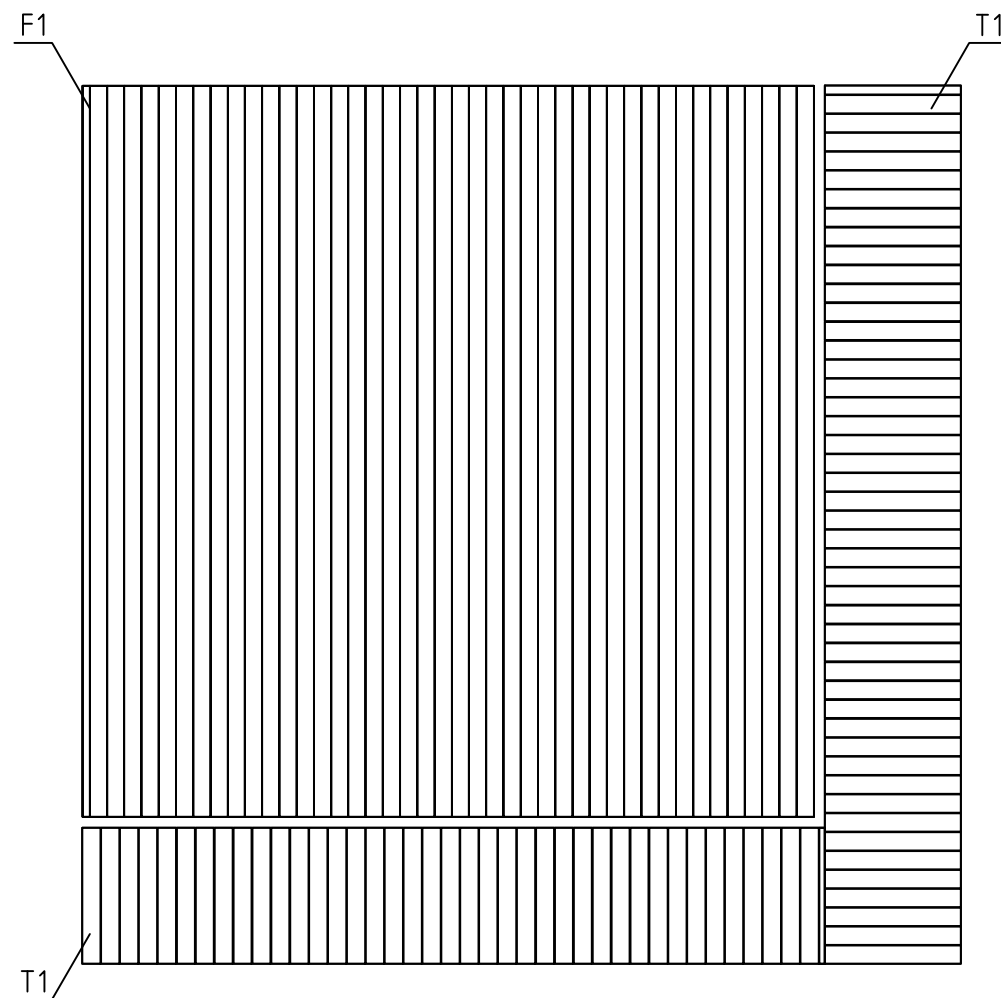



House	7000422	Sheet	5
Drawing	FLOORBOARD-FUSSBODENBRETT-VLOERPLANK	Scale	1:50
Material	28x114, 28x120	Date	16.06.2021
Drawer	RP	File	7000422.dwg

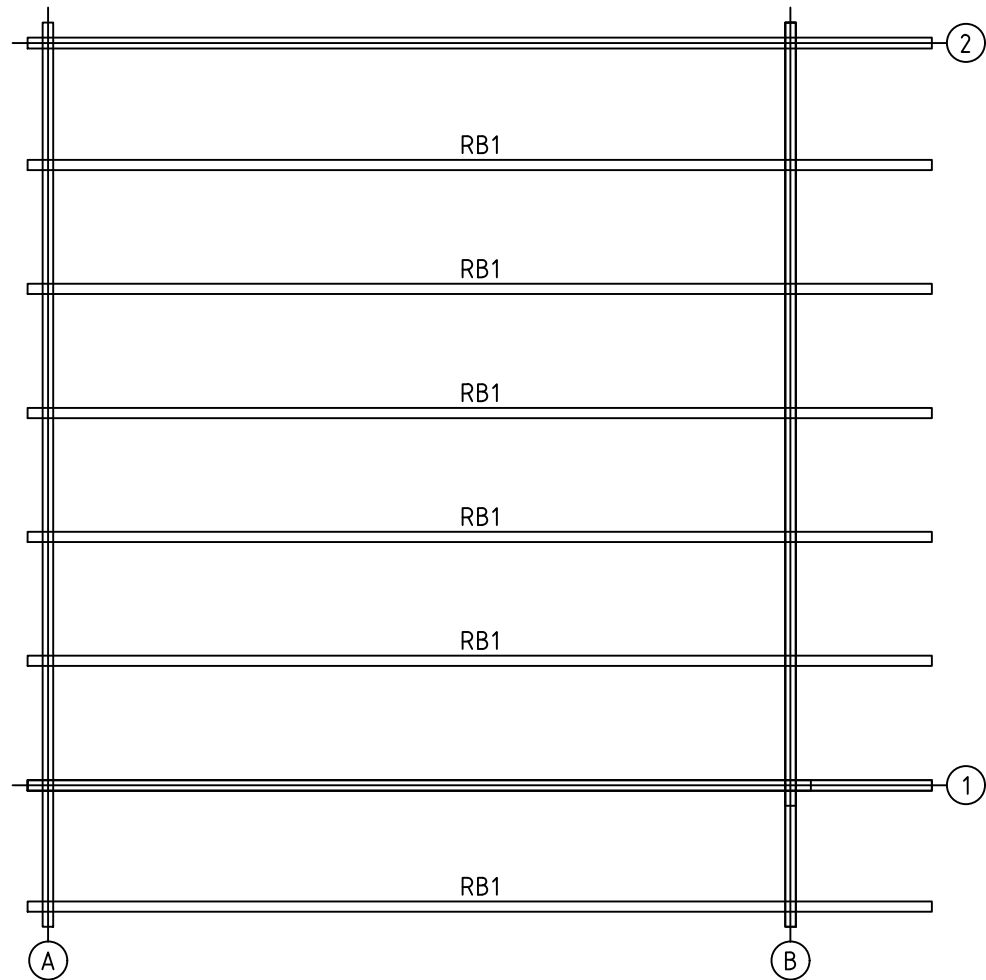


House	7000422	Sheet	6
Drawing	ROOFBEAMS-DACHBALKEN-DAKBALK	Scale	1:50
Material	68x190	Date	16.06.2021
Drawer	RP	File	7000422.dwg

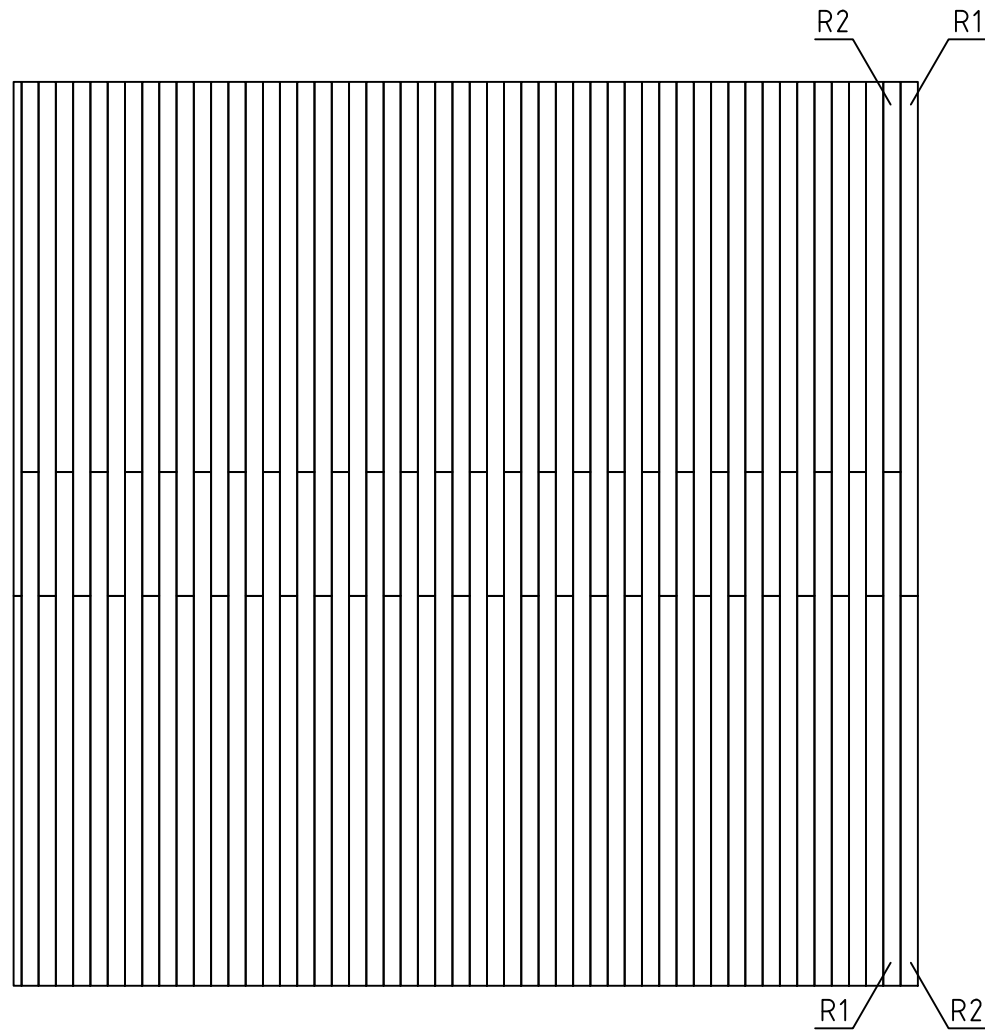





House	7000422	Sheet	7
Drawing	FLOORBOARD-FUSSBODENBRETT-VLOERPLANK	Scale	1:50
Material	18x114	Date	16.06.2021
Drawer	RP	File	7000422.dwg

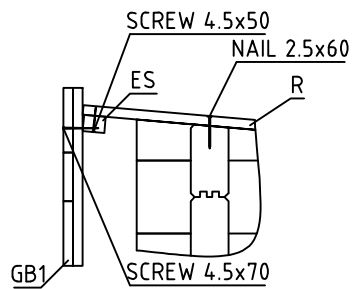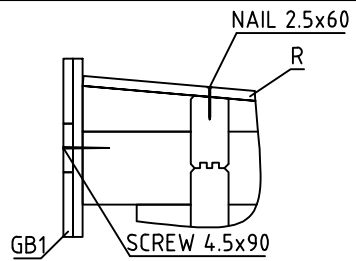




Wall-Wand-Muur A

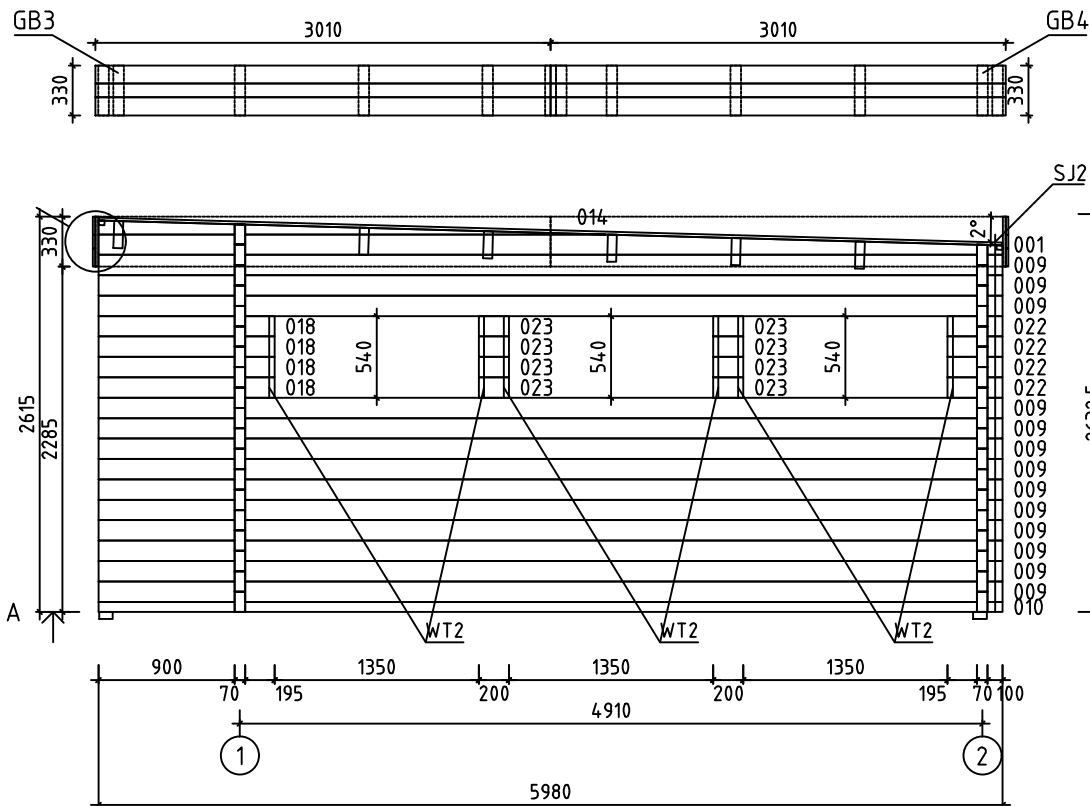




House	7000422	Sheet	8
Drawing	WALL-WAND-MUUR A	Scale	1:50
Material	70x135	Date	16.06.2021
Drawer	RP	File	7000422.dwg

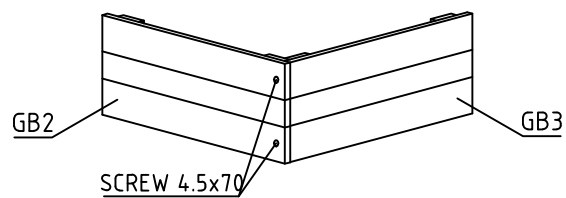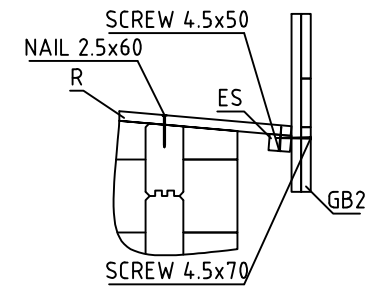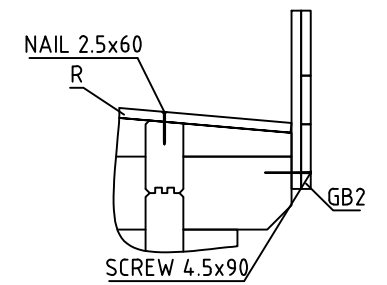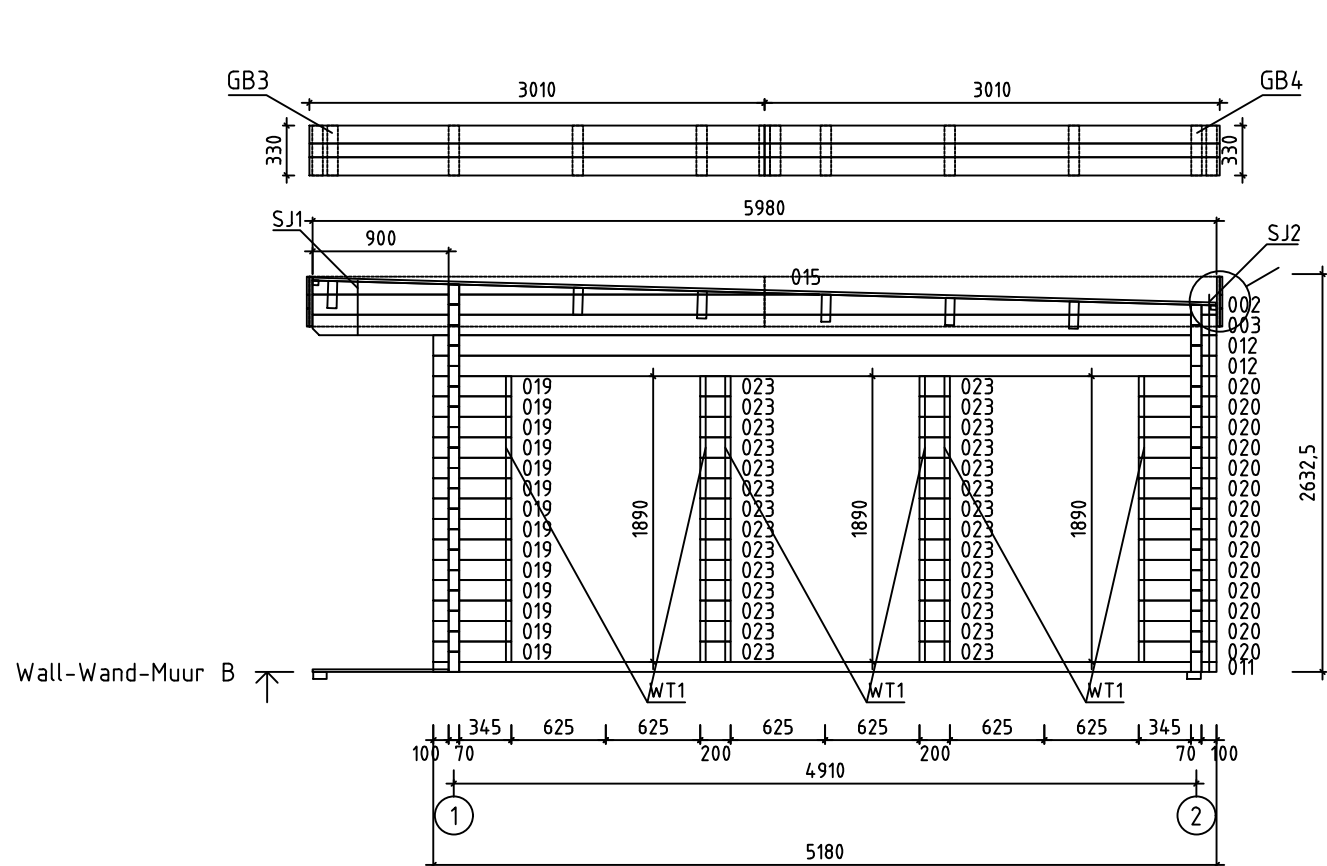


House	7000422	Sheet	9
Drawing	WALL-WAND-MUUR B	Scale	1:50
Material	70x135	Date	16.06.2021
Drawer	RP	File	7000422.dwg

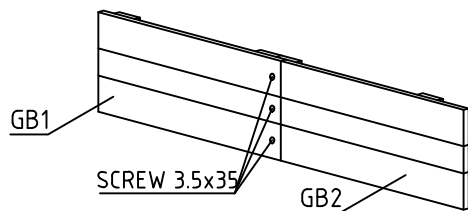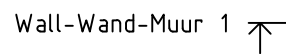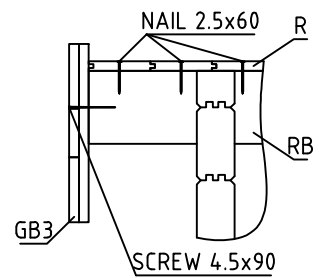

















House	7000422	Sheet	10
Drawing	WALL-WAND-MUUR 1	Scale	1:50
Material	70x135	Date	16.06.2021
Drawer	RP	File	7000422.dwg




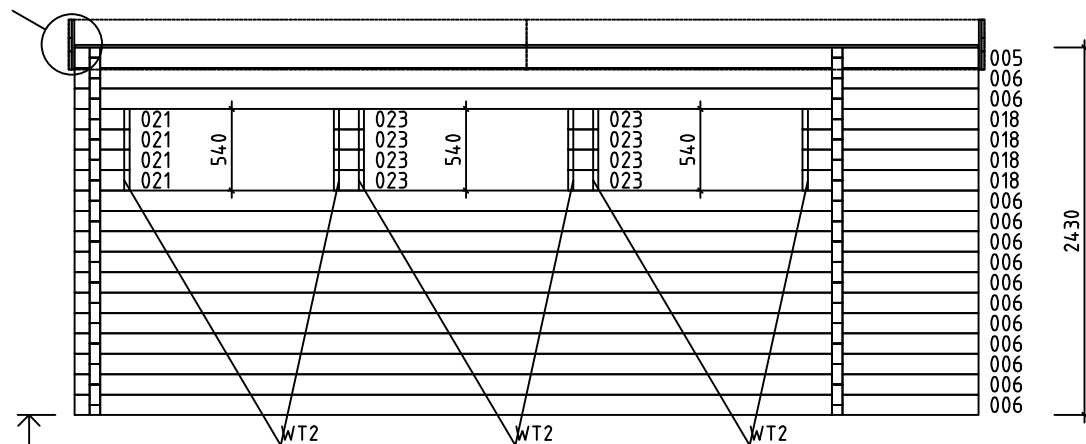
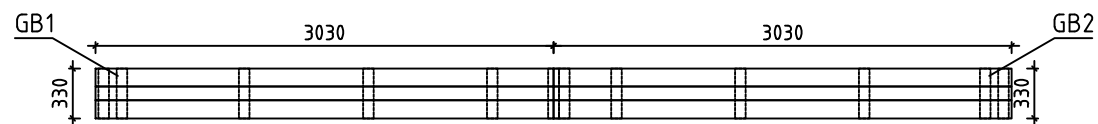
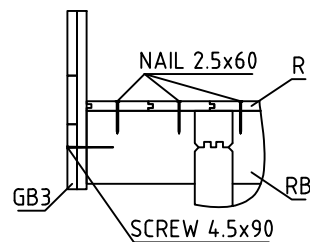








Wall-Wand-Muur 2 


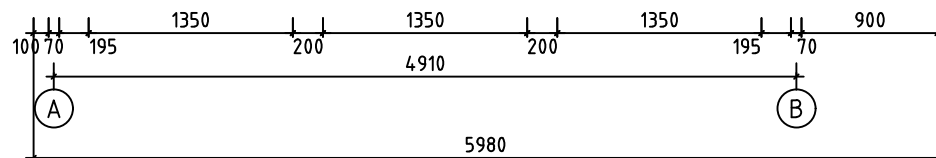


House	7000422	Sheet	11
Drawing	WALL-WAND-MUUR 2	Scale	1:50
Material	70x135	Date	16.06.2021
Drawer	RP	File	7000422.dwg

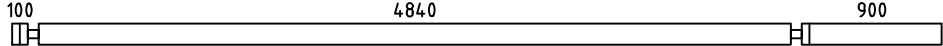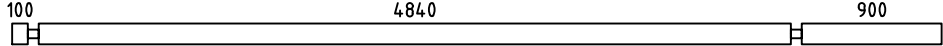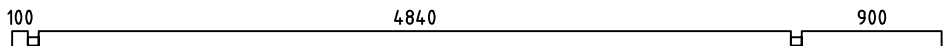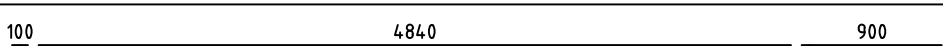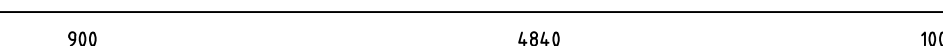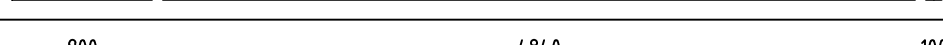 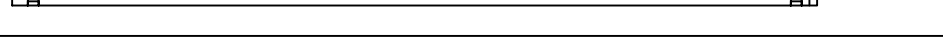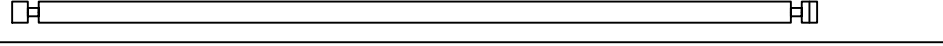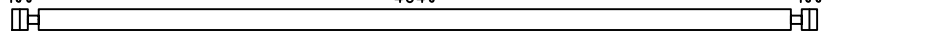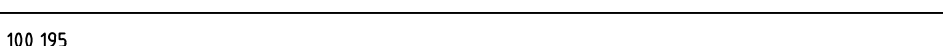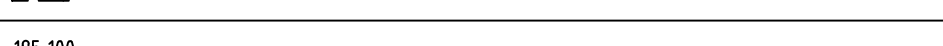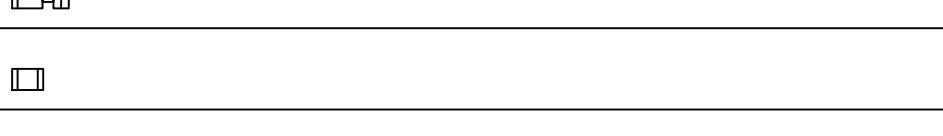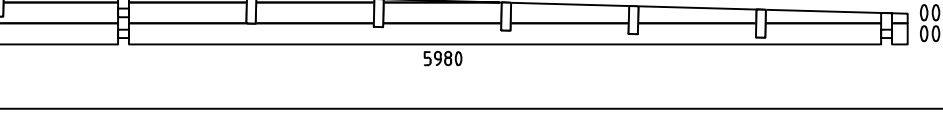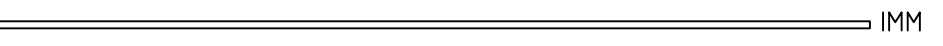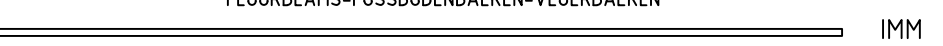Pos	Specification-Bestimmung-Omschrijving	Pcs	Profile (mm)	L (mm)
004	SPARE BEAM-ERZATZBOHLE-VOORRAADPLANK 	1	70x135	5980
005		1	70x135	5980
006		13	70x135	5980
007		1	70x135	5980
008		1	70x135	5980
009		12	70x135	5980
010		1	70x68	5980
011		1	70x68	5180
012		2	70x135	5180
013		2	70x135	5180
016		1	70x135	1815
017		1	70x135	1815
018		8	70x135	1165
019		14	70x135	515
020		14	70x135	515
021		4	70x135	365
022		32	70x135	365
023		72	70x135	200
WA-1		1	70x362	5980
WB-1		1	70x362	5980
HB	HIT BLOCK-SCHLAGHÖLZER-BLAZENPLANK 	2	70x135	300
FBI2	FLOORBEAMS-FUSSBODENBALKEN-VLOERBALKEN  IMM	2	90x45	5870
FBI1	FLOORBEAMS-FUSSBODENBALKEN-VLOERBALKEN  IMM	4	70x45	5690
House 7000422		Material		File 7000422.dwg
		Sheet		12

 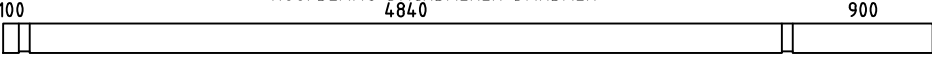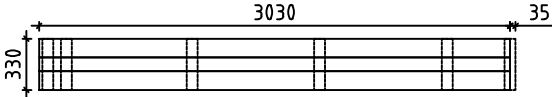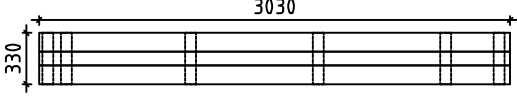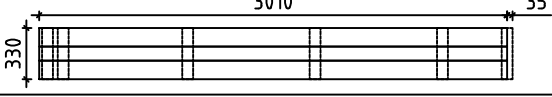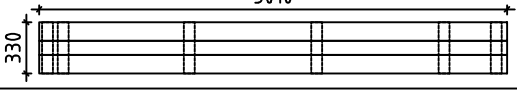Pos	Specification-Bestimmung-Omschrijving		Pcs	Profile (mm)	L (mm)
FBI3	FLOORBEAMS-FUSSBODENBALKEN-VLOERBALKEN 		IMM 10	70x45	4860
RB1	ROOFBEAMS-DACHBALKEN-DAKBALK 		6	68x190	5980
F1	FLOORBOARD-FUSSBODENBRETT-VLOERPLANK	 or-oder-of	43+1 56+1	28x114 28x88	4835
R1	ROOFBOARD-DACHBRETT-DAKPLANK	 or-oder-of	53+1 69+1	18x114 18x88	3400
R2	ROOFBOARD-DACHBRETT-DAKPLANK	 or-oder-of	53+1 69+1	18x114 18x88	2580
T1	TERRACE BOARD-TERRASSENBRETT-TERRASSPLANK	 IMM	87+1	28x120	900
FF1	FLOOR FILLET-FUSSBODENLEISTE-VLOERPLINT			18x35	20m
ES1	EAVE SLAT-TRAUFENLEISTE-AFDEKLIJST		2	30x40	4835
ES2	EAVE SLAT-TRAUFENLEISTE-AFDEKLIJST		2	30x40	900
ES3	EAVE SLAT-TRAUFENLEISTE-AFDEKLIJST		2	30x40	100
GB1	ASSEMBLY REQUIRED-MONTAGE ERFORDERLICH-MONTAGE VEREIST 		2	36x330	3030 +35
GB2	ASSEMBLY REQUIRED-MONTAGE ERFORDERLICH-MONTAGE VEREIST 		2	36x330	3030
GB3	ASSEMBLY REQUIRED-MONTAGE ERFORDERLICH-MONTAGE VEREIST 		2	36x330	3010 +35
GB4	ASSEMBLY REQUIRED-MONTAGE ERFORDERLICH-MONTAGE VEREIST 		2	36x330	3010
DT1	DOOR ASSEMBLING PROFILE-TÜR INSTALLIERUNGSPROFIL -DEUR INSTALLATIE PROFIL		2	70x43	1990
WT1	WINDOW ASSEMBLING PROFILE-FENSTER INSTALLIERUNGSPROFIL -VENSTER INSTALLATIE PROFIL		10	70x43	1860
WT2	WINDOW ASSEMBLING PROFILE-FENSTER INSTALLIERUNGSPROFIL -VENSTER INSTALLATIE PROFIL		12	70x43	500
SJ1	SCREW JOINT-GEWINDESTANGE -STELSCHROEF		1	M10	380
SJ2	SCREW JOINT-GEWINDESTANGE -STELSCHROEF		3	M10	2480
SJ3	SCREW JOINT-GEWINDESTANGE -STELSCHROEF		1	M10	2590
	NAIL-NAGEL-NAGEL FOR-FÜR-VOR	 FF1	50	Ø2.0	40
House 7000422		Material	File 7000422.dwg		Sheet 13

 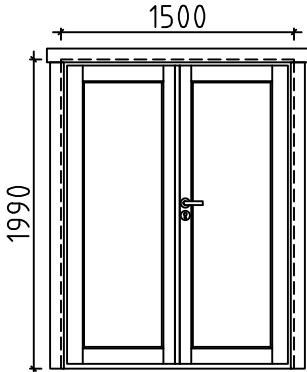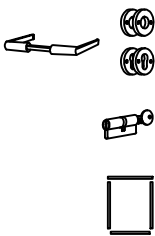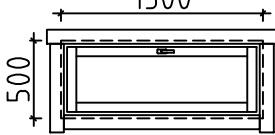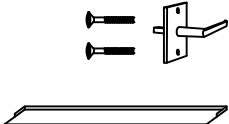
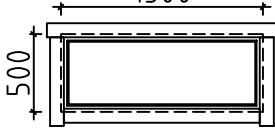
Pos	Specification-Bestimmung-Omschrijving	Pcs	Profile (mm)	L (mm)
	NAIL-NAGEL-NAGEL FOR-FÜR-V00R F1, R1, R2, T1 	1550	Ø2.5	60
	SCREWS-SCHRAUBEN-SCHROEF FOR-FÜR-V00R GB1, GB2, GB3, GB4, ES1, ES2, ES3 	300	Ø3.5	35
	SCREWS-SCHRAUBEN-SCHROEF FOR-FÜR-V00R ES1, ES2, ES3 	20	Ø4.5	50
	SCREWS-SCHRAUBEN-SCHROEF FOR-FÜR-V00R GB1, GB2, GB3, GB4 	20	Ø4.5	70
	SCREWS-SCHRAUBEN-SCHROEF FOR-FÜR-V00R 010, 011, GB1, GB2, GB3, GB4 	30	Ø4.5	90
	SCREWS-SCHRAUBEN-SCHROEF FOR-FÜR-V00R FBI1, FBI2, FBI3 	60	Ø5.0	120
	SCREWS-SCHRAUBEN-SCHROEF FOR-FÜR-V00R RB1 	12	Ø6.0	160
	HOLE COVER-LOCH DECKEN-GAT DEKKEN 	1		
	DOUBLEDOR-DOPELTÜR-DUBBELE DEUR (right-rechts-rechts) AST_PRE P  	1	1500	1990
	WINDOW-FENSTER-VENSTER AST_1H_SU  	2	1300	500
	WINDOW-FENSTER-VENSTER (closed-feststehend-gesloten) AST_1H_K 	4	1300	500
House 7000422		Material		File 7000422.dwg
		Sheet 14		

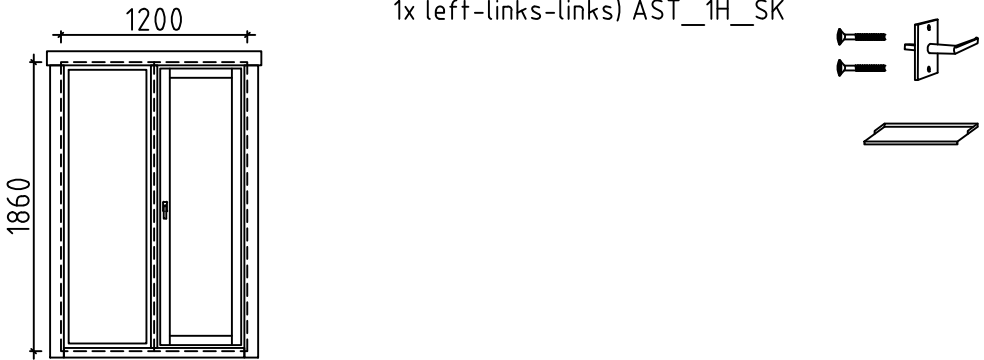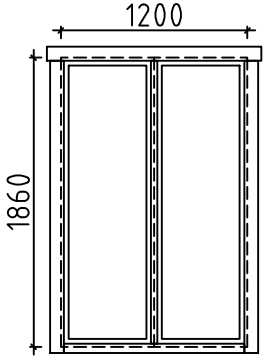Pos	Specification-Bestimmung-Omschrijving	Pcs	Profile (mm)	L (mm)
	WINDOW-FENSTER-VENSTER (1x right-rechts-rechts; 1x left-links-links) AST_1H_SK 	1+1 2 2	1200	1860
	WINDOW-FENSTER-VENSTER (closed-feststehend-gesloten) AST_1H_K 	3	1200	1860
House 7000422		Material		File 7000422.dwg
		Sheet		15

Pos	Assembly Instructions-Montageanleitungen-Montage-instructies	Pcs	Profile (mm)	L (mm)
L1	BOARD-BRETT-BORD 	8	18x120	3030
L2	BOARD-BRETT-BORD 	4	18x90	3030
L3	BOARD-BRETT-BORD 	8	18x120	3010
L4	BOARD-BRETT-BORD 	4	18x90	3010
L5	BOARD-BRETT-BORD 	48	18x70	330

GB1

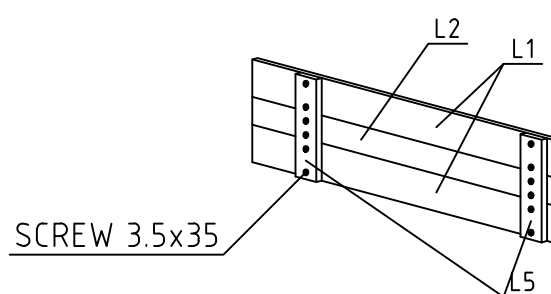
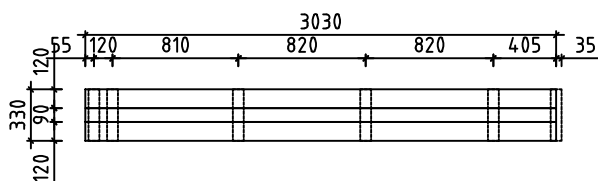
2 36x330

3030
+35

GB2



2 36x330

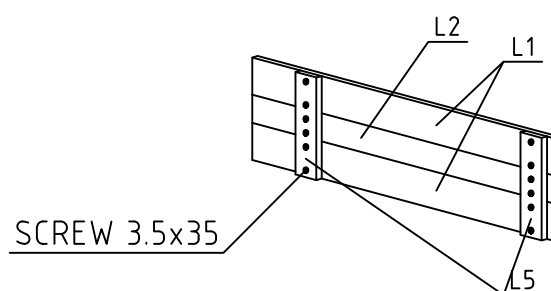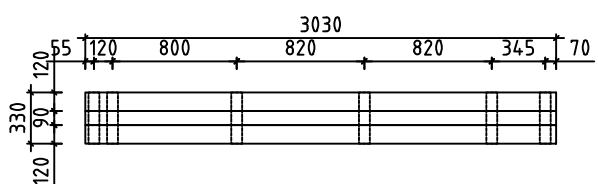3030



GB3

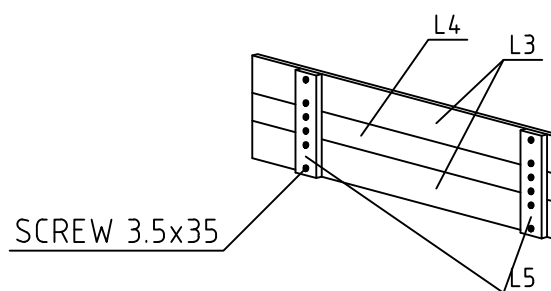
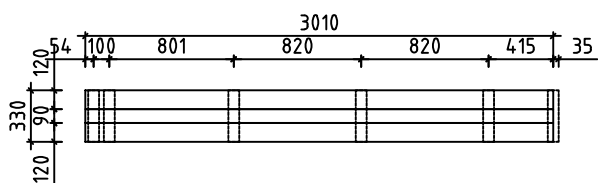
2 36x330

3010
+35

GB4

2 36x330

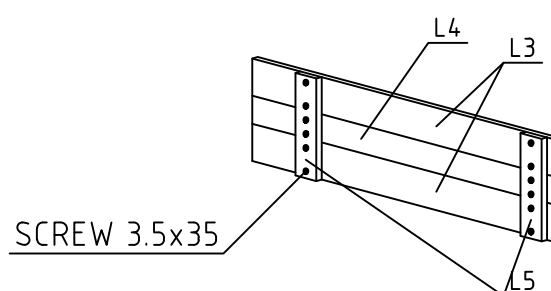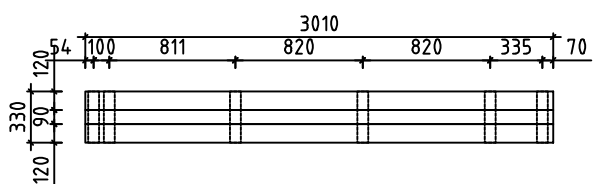3010



#001	A	5980	1
#002	B	5980	1
#003	B	5980	1
#004		5980	1
#005	2	5980	1
#006	2	5980	13
#007	1	5980	1
#008	1	5980	1
#009	A	5980	13
#010	A	5980	1
#011	B	5180	1
#012	B	5180	2
#013	1	5180	2
#014	A	3355	1
#015	B	3355	1
#016	1	1815	1
#017	1	1815	1
#018	2,A	1165	8
#019	B	515	14
#020	B	515	14
#021	2	365	4
#022	1,A	365	32
#023	1,2,A,B	200	72